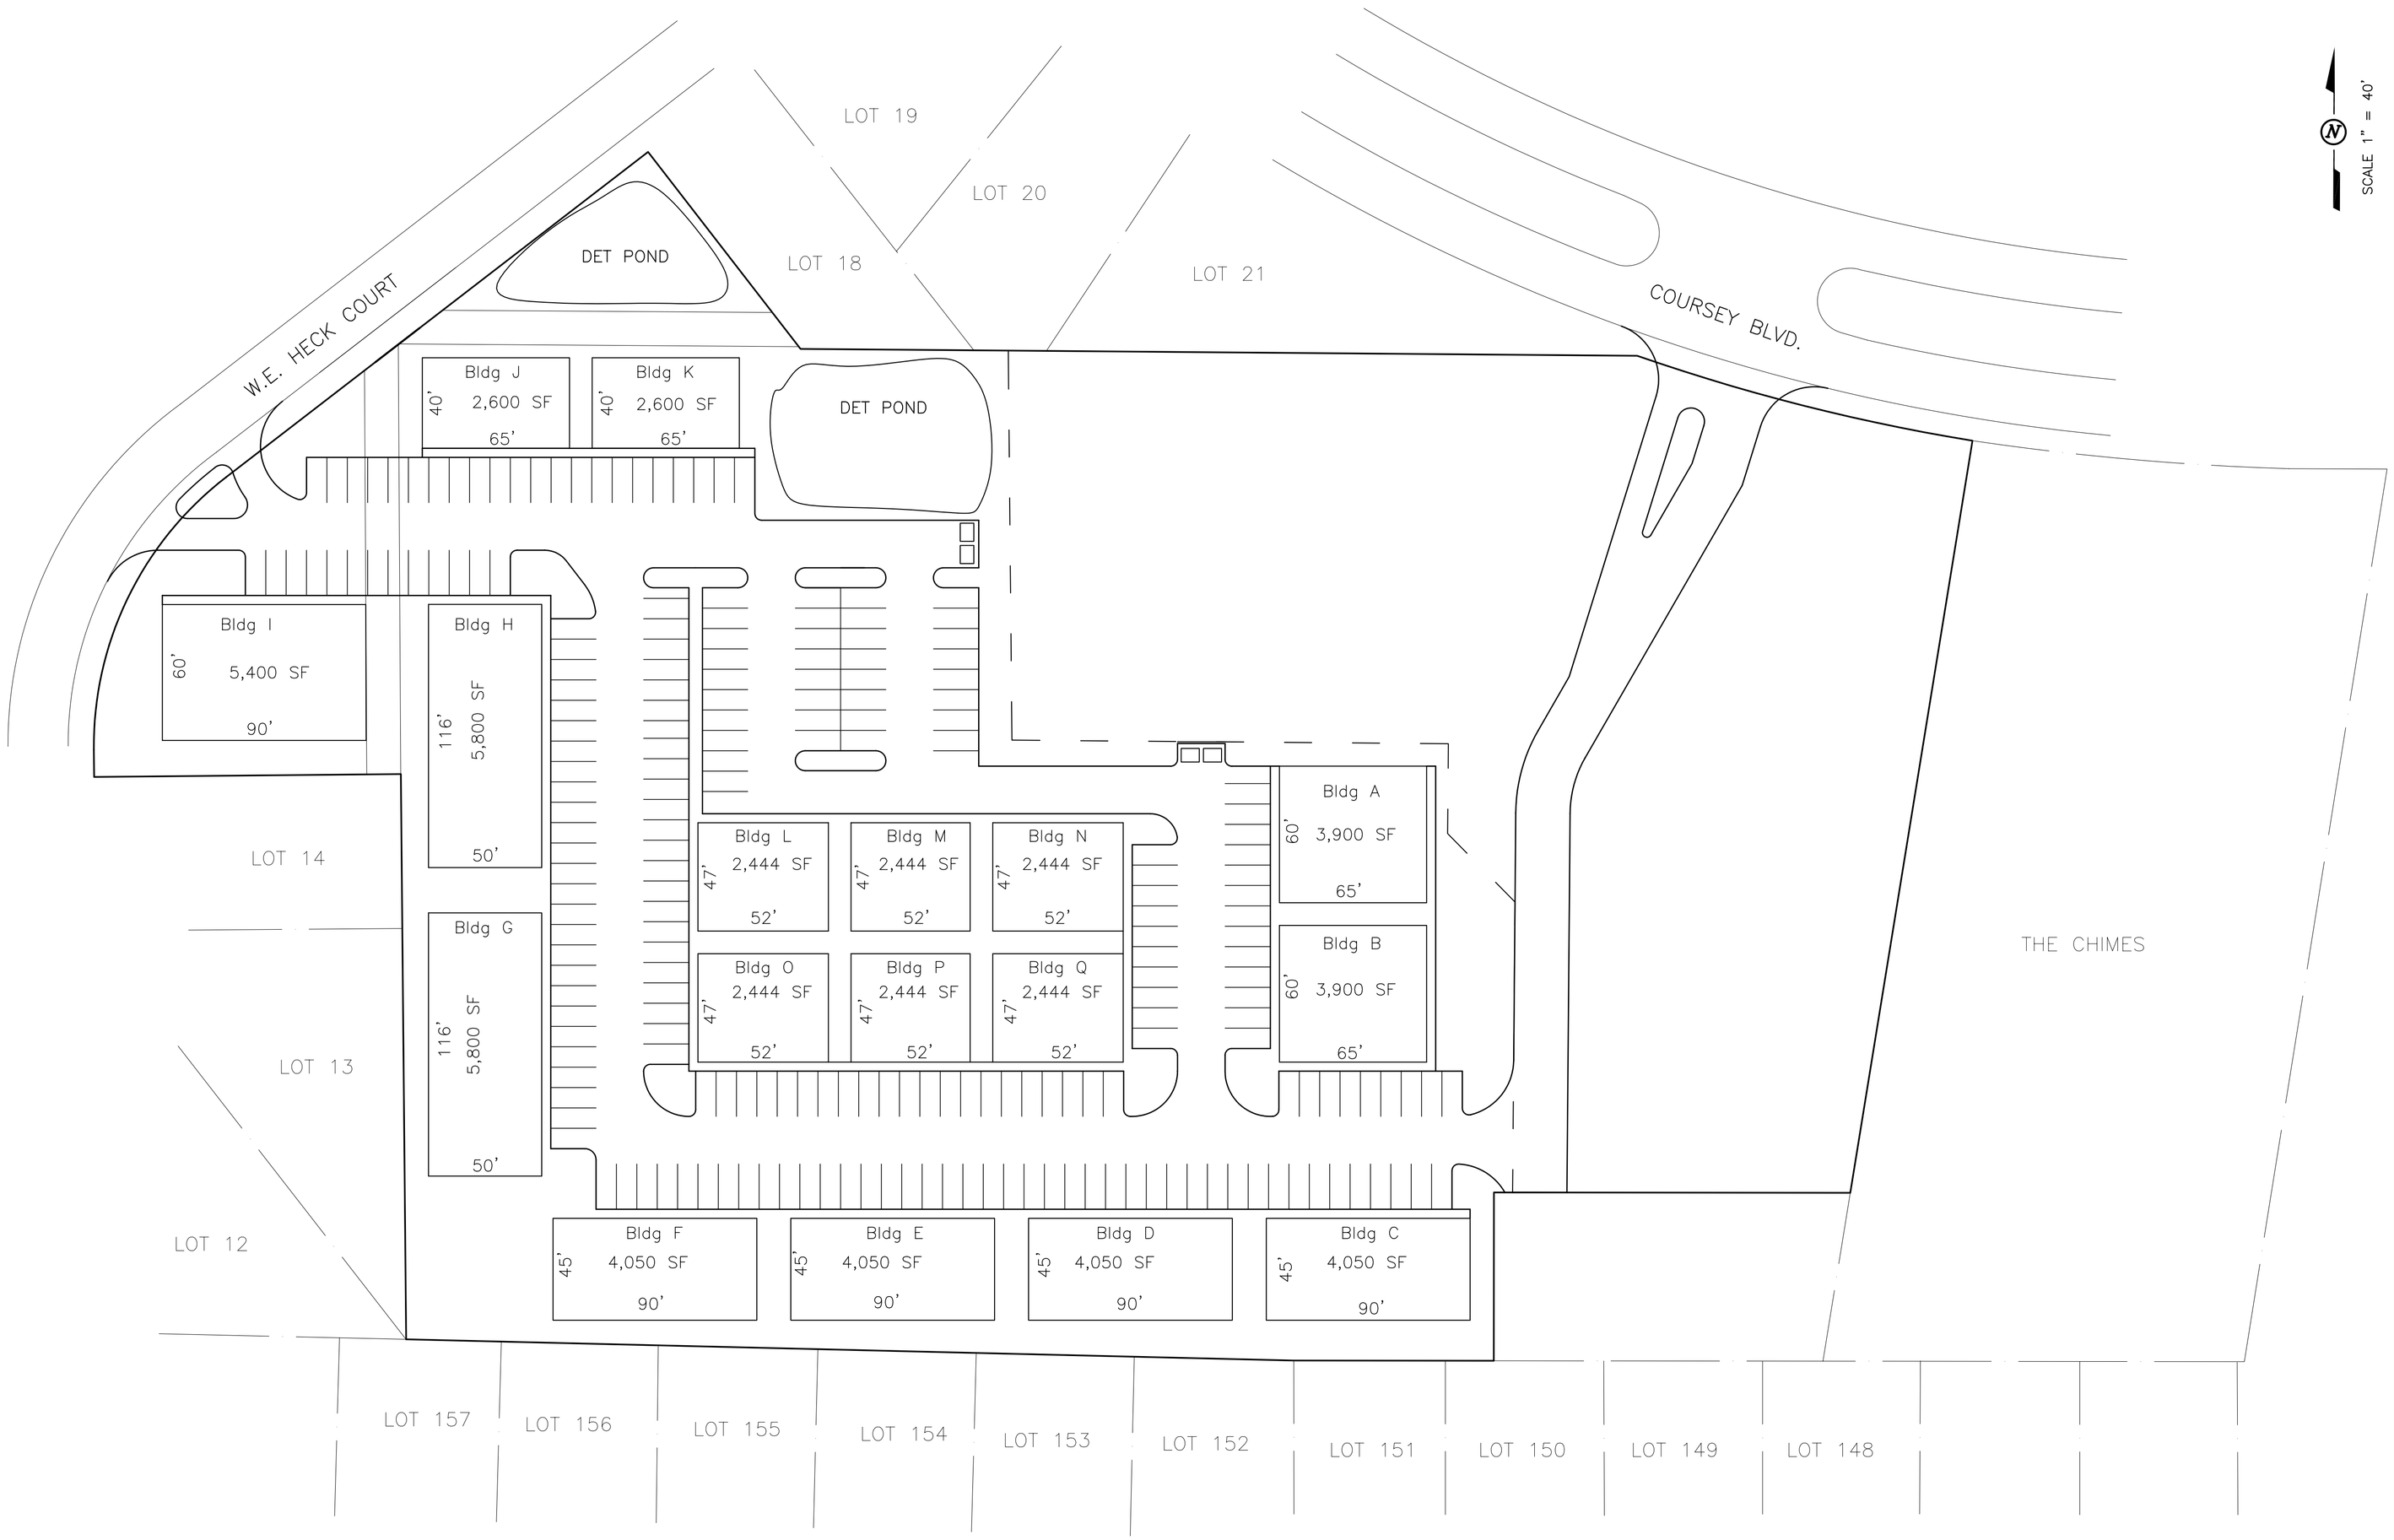

J.T. WATSON ENGINEERING, LLC.
CIVIL & CONSULTING ENGINEERS

12580 LAKELAND DR.
Phone # (337) 967-0106

Walker, Louisiana 70785
Fax # (877) 209-2148

DATE	DESCRIPTION	BY
	REVISED	

COURSEY BLVD PROPERTY

PRELIMINARY LAYOUT

SHEET NO

DATE: JULY, 2007
ENGINEER: JTW
DRAWN BY: JTW
CHECKED:
APPROVED:
BPN: SPN:
FILE: D DWG: